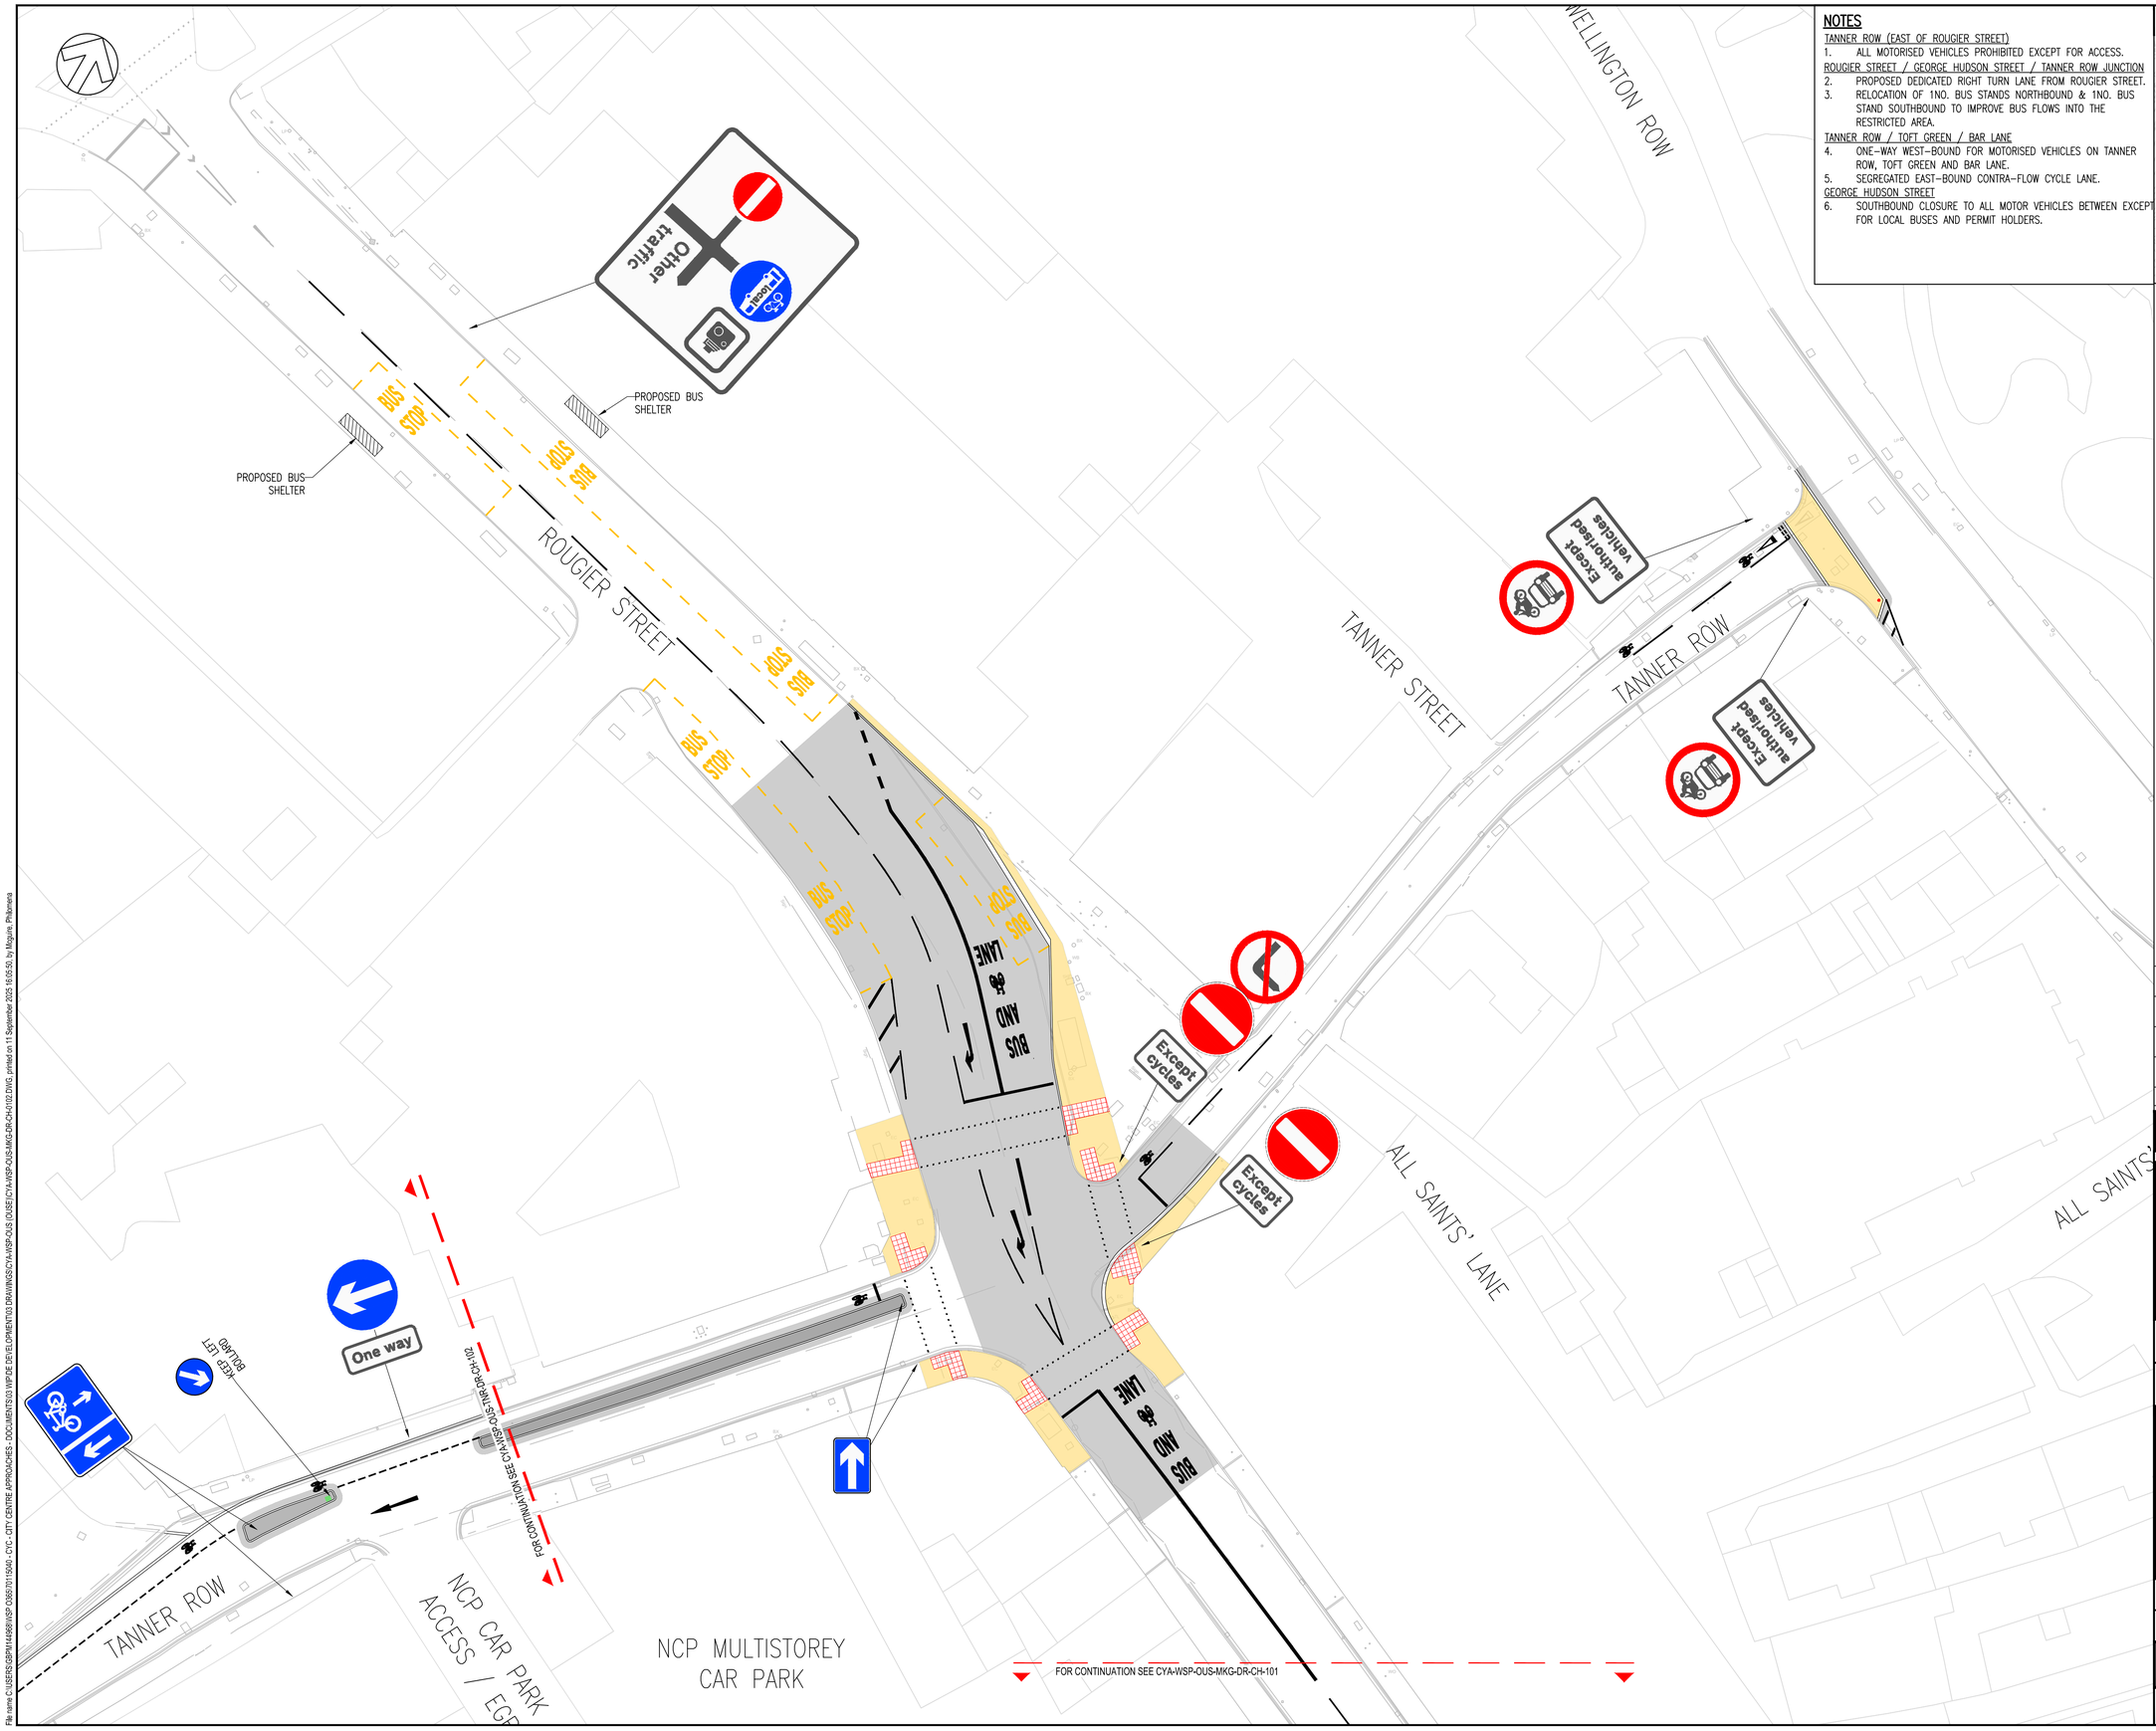

NOTES

TANNER ROW (EAST OF ROUGIER STREET)

1. ALL MOTORISED VEHICLES PROHIBITED EXCEPT FOR ACCESS.

ROUGIER STREET / GEORGE HUDSON STREET / TANNER ROW JUNCTION

2. PROPOSED DEDICATED RIGHT TURN LANE FROM ROUGIER STREET.
3. RELOCATION OF 1NO. BUS STANDS NORTHBOUND & 1NO. BUS STAND SOUTHBOUND TO IMPROVE BUS FLOWS INTO THE RESTRICTED AREA.

TANNER ROW / TOFT GREEN / BAR LANE

4. ONE-WAY WEST-BOUND FOR MOTORISED VEHICLES ON TANNER ROW, TOFT GREEN AND BAR LANE.
5. SEGREGATED EAST-BOUND CONTRA-FLOW CYCLE LANE.

GEORGE HUDSON STREET

6. SOUTHBOUND CLOSURE TO ALL MOTOR VEHICLES BETWEEN EXCEPT FOR LOCAL BUSES AND PERMIT HOLDERS.

DO NOT SCALE

KEY

- PROPOSED KERBLINE
- CONTROLLED CROSSING RED COLOURED TACTILE PAVING
- CARRIAGEWAYS – REFER TO 700 SERIES FOR EXTENT AND TYPE OF PAVEMENT WORKS
- NATURAL STONE FOOTWAYS – REFER TO 1100 SERIES FOR EXTENT AND FINISHES OF KERBS AND FOOTWAYS
- ASPHALT FOOTWAYS – REFER TO 1100 SERIES FOR EXTENT AND FINISHES OF KERBS AND FOOTWAYS
- PROPOSED BOLLARDS

UNTIL TECHNICAL APPROVAL HAS BEEN OBTAINED FROM THE RELEVANT LOCAL AUTHORITIES OR STATUTORY BODIES, IT SHOULD BE UNDERSTOOD THAT ALL DRAWINGS ARE ISSUED AS PRELIMINARY AND NOT FOR CONSTRUCTION. SHOULD THE CONTRACTOR AND / OR EMPLOYER COMMENCE WORK PRIOR TO APPROVAL BEING GIVEN, IT IS ENTIRELY AT THEIR OWN RISK

REV	DATE	BY	DESCRIPTION	CHK	APP
P04	11/09/2025	PM	ROUGIER STREET JUNCTION LAYOUT UPDATES	DPL	CC
P03	17/06/2025	PM	ROUGIER STREET BUS STOP UPDATES	DPL	CC
P02	29/04/2025	AJ	MICKLEGATE SIGN UPDATES	DPL	CC
P01	04/12/2024	CC	FIRST ISSUE	SG	SG

DRAWING STATUS: S2 - FOR INFORMATION

wsp
3 Wellington Place, Leeds, LS1 4AP, UK
T+ 44 (0) 113 395 6200, F+ 44 (0) 113 395 6201
wsp.com

CLIENT: CITY OF YORK COUNCIL

ARCHITECT:

SITE/PROJECT: CITY CENTRE APPROACHES

TITLE: OUSE-03 - CITY CENTRE CENTRAL CORRIDOR PROPOSED INTERVENTIONS MICKLEGATE - GENERAL ARRANGEMENT SHEET 2 OF 2

SCALE @ A1:	CHECKED:		APPROVED:
1:250	SG		SG
PROJECT NO: 70115040	DESIGNED: SG	DRAWN: CW	DATE: May 25

DRAWING No: CYA-WSP-OUS-MKG-DR-CH-0102 REV: P04

© WSP UK Ltd

File name C:\USERS\GBPM144969\WSP O365\70115040 - CYC - CITY CENTRE APPROACHES - DOCUMENTS\03 WIP\DE DEVELOPMENT\03 DRAWINGS\CYA-WSP-OUS-MKG-DR-CH-0102.DWG, printed on 11 September 2025 16:55:50, by Mogumbe, Philomena