



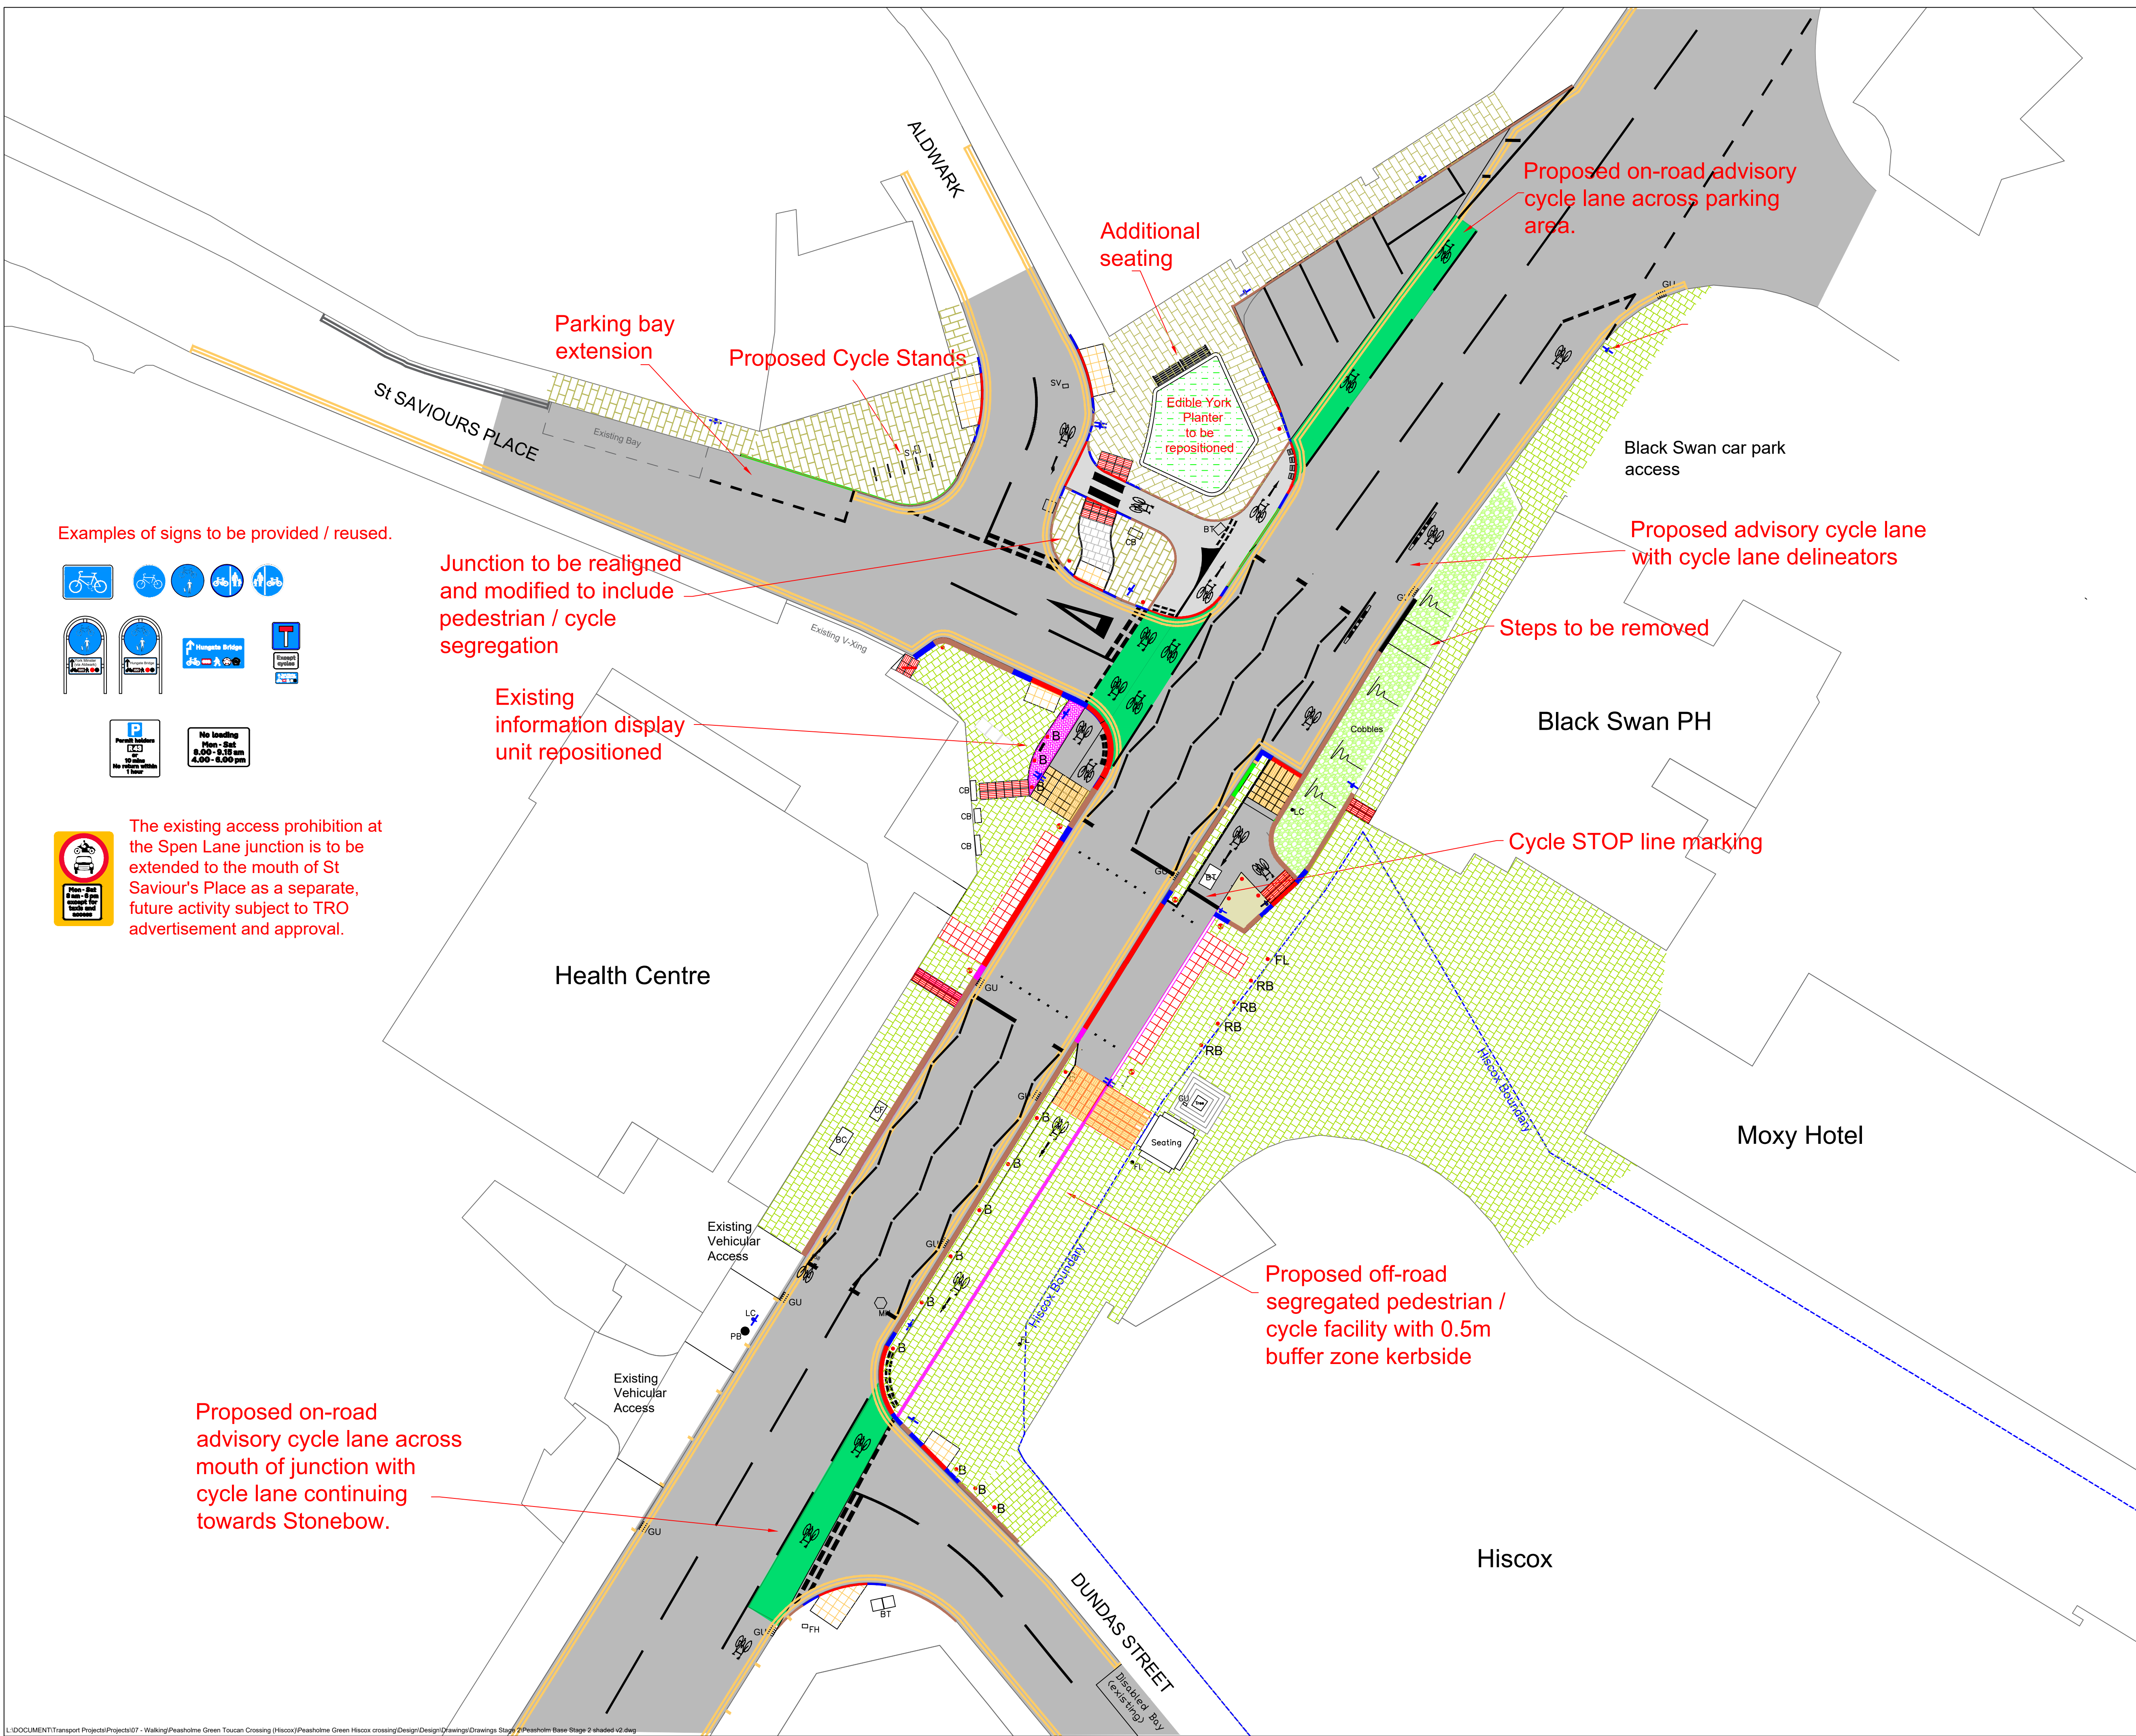

Examples of signs to be provided / reused.

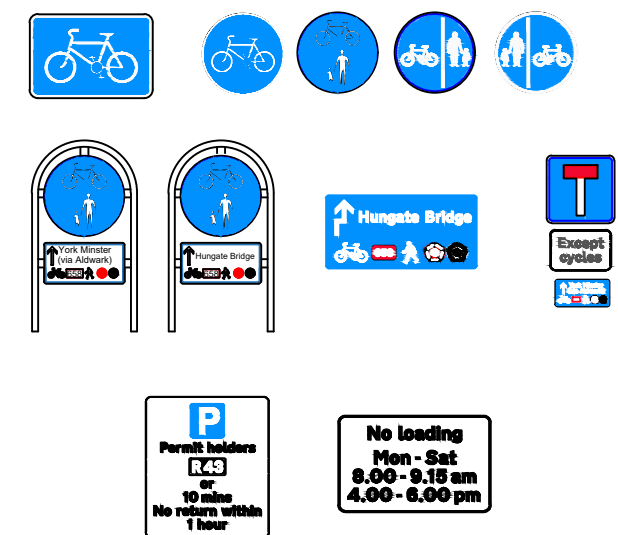

The existing access prohibition at the Spen Lane junction is to be extended to the mouth of St Saviour's Place as a separate, future activity subject to TRO advertisement and approval.



Junction to be realigned and modified to include pedestrian / cycle segregation

Existing information display unit repositioned

Additional seating

Proposed on-road advisory cycle lane across parking area.

Black Swan car park access

Proposed advisory cycle lane with cycle lane delineators

Steps to be removed

Black Swan PH

Cycle STOP line marking

Proposed off-road segregated pedestrian / cycle facility with 0.5m buffer zone kerbside

Proposed on-road advisory cycle lane across mouth of junction with cycle lane continuing towards Stonebow.

NOTES:

Carriageway to be resurfaced throughout works - extents to be confirmed.

- Adopted Highway / Hiscox boundary
- Proposed dropped crossing kerb
- Proposed tapered kerb
- Proposed full height kerb
- Proposed raised delineator kerb with 50mm gaps at 3m intervals
- Proposed traffic signal
- Proposed bollard (RB = removable bollard)
- Existing Floodlight to be retained
- Buff blister tactile paving, 450mm x 450mm
- Red blister tactile paving 450mm x 450mm
- Buff Corduroy paving, 400mm x 400mm
- Buff Ladder / Tramline paving, 400mm x 400mm

BASED UPON THE ORDNANCE SURVEY MAPING WITH THE PERMISSION OF THE CONTROLLER OF HER MAJESTY'S STATIONERY OFFICE © CROWN COPYRIGHT. UNAUTHORISED REPRODUCTION INFRINGES CROWN COPYRIGHT AND MAY LEAD TO PROSECUTION OR CIVIL PROCEEDINGS. City of York Council OS Licence No. 1000 20818

CONSULTATION						
E	JS	DM	DM	08/26	MINOR ALTERATIONS TO SIGNS, PLANTING AREA, TACTILE PAVING	
D	JS	DM	DM	04/26	REVISION TO CYCLE MOVEMENTS RE BIC MEMBERS	
C	JS	DM	DM	04/26	TRO INFORMATION REVISED AND ADDED	
B	JS	DM	DM	02/26	JUNCTION RADIUS CHANGES APPROVED AND CHANGED	
A	JS	DM	DM	10/25	ALLOWANCE IMPROVEMENTS DELETED, NOTES AMENDED AND FORMAT REVISED	
Revision	By	Checked	Approved	Date	Description	



CITY OF
YORK
COUNCIL

Highways Engineering Design
Eco Depot, Hazel Court, James Street, York, YO10 3DS
www.york.gov.uk

Project
PEDESTRIAN CROSSING REVIEW
PE01/24 PEASHOLME GREEN / STONEBOW

Drawing
PROPOSED TOUCAN CROSSING
GENERAL ARRANGEMENT
CONSULTATION

Drawn by J. SOTHERAN Date: April 2026
Checked by D. MERCER Date: April 2026
Authorised by A. N. OTHER Date: April 2026

Drawing No. TP/PE01-24/PGN/100/02 Revision E

Drawing Scale: Not to scale A1

CAD Filename: Computer Filename Plot Scale: 1:00